FilmL.A., Inc.
6255 W Sunset Blvd, 12th Floor
Hollywood, CA 90028
t: (213)977-8600 - f: (213)977-8601
www.filmla.com

Summary Information

Permit No: F00155293-B **Type of Permit:** FILMING **Release Date:** 08/21/2019

Production Company	CBS CORPORATION NO ACTIVITY
Insured Company Name	CBS CORPORATION
Contact Phone No. 1	323-436-7181
Contact Phone No. 2	N/A
Fax	N/A
Address	1041 N. FORMOSA AVE WEST HOLLYWOOD, California 90046
Production Title	NO ACTIVITY SEASON 3
Type of Production	TV Sitcom

Producer	Erin O'Malley
Director	n/a n/a
1st AD	Michael Risoli
Production Manager	Ryan Guellow
FilmL.A. Coordinator	Melissa Levine
Location Manager	Kyle Hollinger
Primary Phone	Mobile - 310.926.3598
Secondary Phone	
Location Assistant	Kyle Hollinger
Primary Phone	Mobile - 310-926-3598.
Secondary Phone	

Fees

Total Permit Fee	$0.00
Number of Locations	1

NOT A PERMIT

FilmL.A., Inc.
6255 W Sunset Blvd, 12th Floor
Hollywood, CA 90028
t: (213)977-8600 - f: (213)977-8601
www.filmla.com

Summary Information — Location

Location 1 of 1

Permit Number F00155293-B
Production Company CBS CORPORATION NO ACTIVITY
Insured Company CBS CORPORATION
Production Title NO ACTIVITY SEASON 3

Location Manager Kyle Hollinger
Primary Phone Mobile - 310.926.3598
Secondary Phone

Location Address Wilhardt St, Naud St - N Main St, Los Angeles, CA 90012

Location Type Street

Film Dates 8/20/2019 - 8/21/2019 17:00 - 00:30 2 days

Open or Closed to the Public Open

Generic Conditions
THE CONSUMPTION OF ALCOHOLIC BEVERAGES AND THE USE OF DRUGS, INCLUDING MARIJUANA, ON LOCATION BY ANY CAST, CREW, OR INVITED GUESTS IS STRICTLY PROHIBITED.
*Certain service and personnel fees required by jurisdictional agencies are not collected by FilmL.A. Any such fees must be paid directly to the appropriate agency, and a separate invoice will be provided to the permittee.
*LAFD UFSO: Company must contact FilmL.A. for extension of the Uniformed Fire Safety Officers' hours. During normal business hours, UFSO must also inform the LAFD Film desk of the extension.
Community Survey Obtained
CROSSOVERS/CABLING ACROSS STREET II: Signage indicating "BUMPS AHEAD" required and a minimum of one LAPD officer will be required to be posted at crossover.
Equipment staging and vehicles may park on one side of the street only.
FAA (UAS): Failure to adhere to any applicable limitations of UAS usage will result in immediate shutdown of UAS activity
FAA (UAS): UAS may not be operated directly over any person, unless authorized by FAA
FAA (UAS): UAS must be operated at an altitude of no more than 400' above ground level
FAA (UAS): UAS operations may not be conducted during night (1/2 hour prior to sunrise, 1/2 hour after sunset).
FAA (UAS): UAS Operator must conform with all FAA Regulations
FAA: Aviation activity must conform to accepted FAA plan of activities.
FAA: Aviation activity will be conducted within normal FAA established guidelines.
FAA: Company must notify Air Operations for LAPD (213-485-2600) and LAFD (818-756-8635) at least 1/2 hour prior to activity.
FAA: LAPD Air Support Division has been notified by FILM LA of aerial activity
Must Maintain 5' Clearance on Sidewalks/Walkways
Must maintain local/emergency access
No cast or crew parking on area streets
No interference with merchant activity.
No stopping or setting up in front of merchants or residents without prior approval
Number of uniformed officers listed on the permit is a minimum requirement. Permittee remains responsible for deploying a sufficient number of uniformed officers to provide traffic and crowd control to ensure the safety of the film crew and the public.
Traffic control must be done in accordance w/MUTCD
Traffic Officers Required
Uniformed officers shall have a copy of the film permit in their possession and are required to confirm that all traffic control signage devices are in place.

Please see attached document Wilhardt (Closure) btwn Main & Naud - No Activity.pdf

Equipment on Location

Type	Quantity
10 Ton Truck	2
5 Ton Truck	3
Cast/Crew vehicles	60

Personnel on Location

Type	Quantity
Cast	4
Crew	65
LA City UFSO assigned	45725

NOT A PERMIT

FilmL.A., Inc.
6255 W Sunset Blvd, 12th Floor
Hollywood, CA 90028
t: (213)977-8600 - f: (213)977-8601
www.filmla.com

Summary Information

Location

Permit Number F00155293-B
Production Company CBS CORPORATION NO ACTIVITY
Insured Company CBS CORPORATION
Production Title NO ACTIVITY SEASON 3

Location Manager Kyle Hollinger
Primary Phone Mobile - 310.926.3598
Secondary Phone

Generator	1	Off-Duty/Retired LAPD Officer(s)	2
Picture vehicles	4		
Portable restrooms	1		
Stakebed Trucks	5		
Trailers	1		
Vans	4		

Filming Activities Aerial Photography with remote control aircraft. (UAS); Camera on sticks; Drive ups & away; Equipment across street; Equipment on sidewalk only.; Equipment on sidewalk, in curb lane & across street; Exterior Dialogue; Exterior establishing shots; Handheld equipment; Intermittent traffic control - 2 minutes standard; Wetdown; 4 picture cars.; cable across street, condor, camera & equipment in street and curb.; DRONE HOURS 11PM-1230AM;

Jurisdiction **Political:** Los Angeles City - Council District 01 **Police:** Los Angeles Police **Fire:** Los Angeles City Department

Thomas Guide **Page:** 634 **Grid:** J1

Coordinator Note COMPANY MUST YIELD TO PERMIT #155191 WARNER BROS / ALL RISE #104

Coordinator Note Rider b created in error. No rider fee due.

Parking

Base Camp
Location Type : Filming Location

Crew Parking
Location Type : Other Location
3061 Treadwell St, Los Angeles, CA, 90065

NOT A PERMIT

Permit #F00155293-B

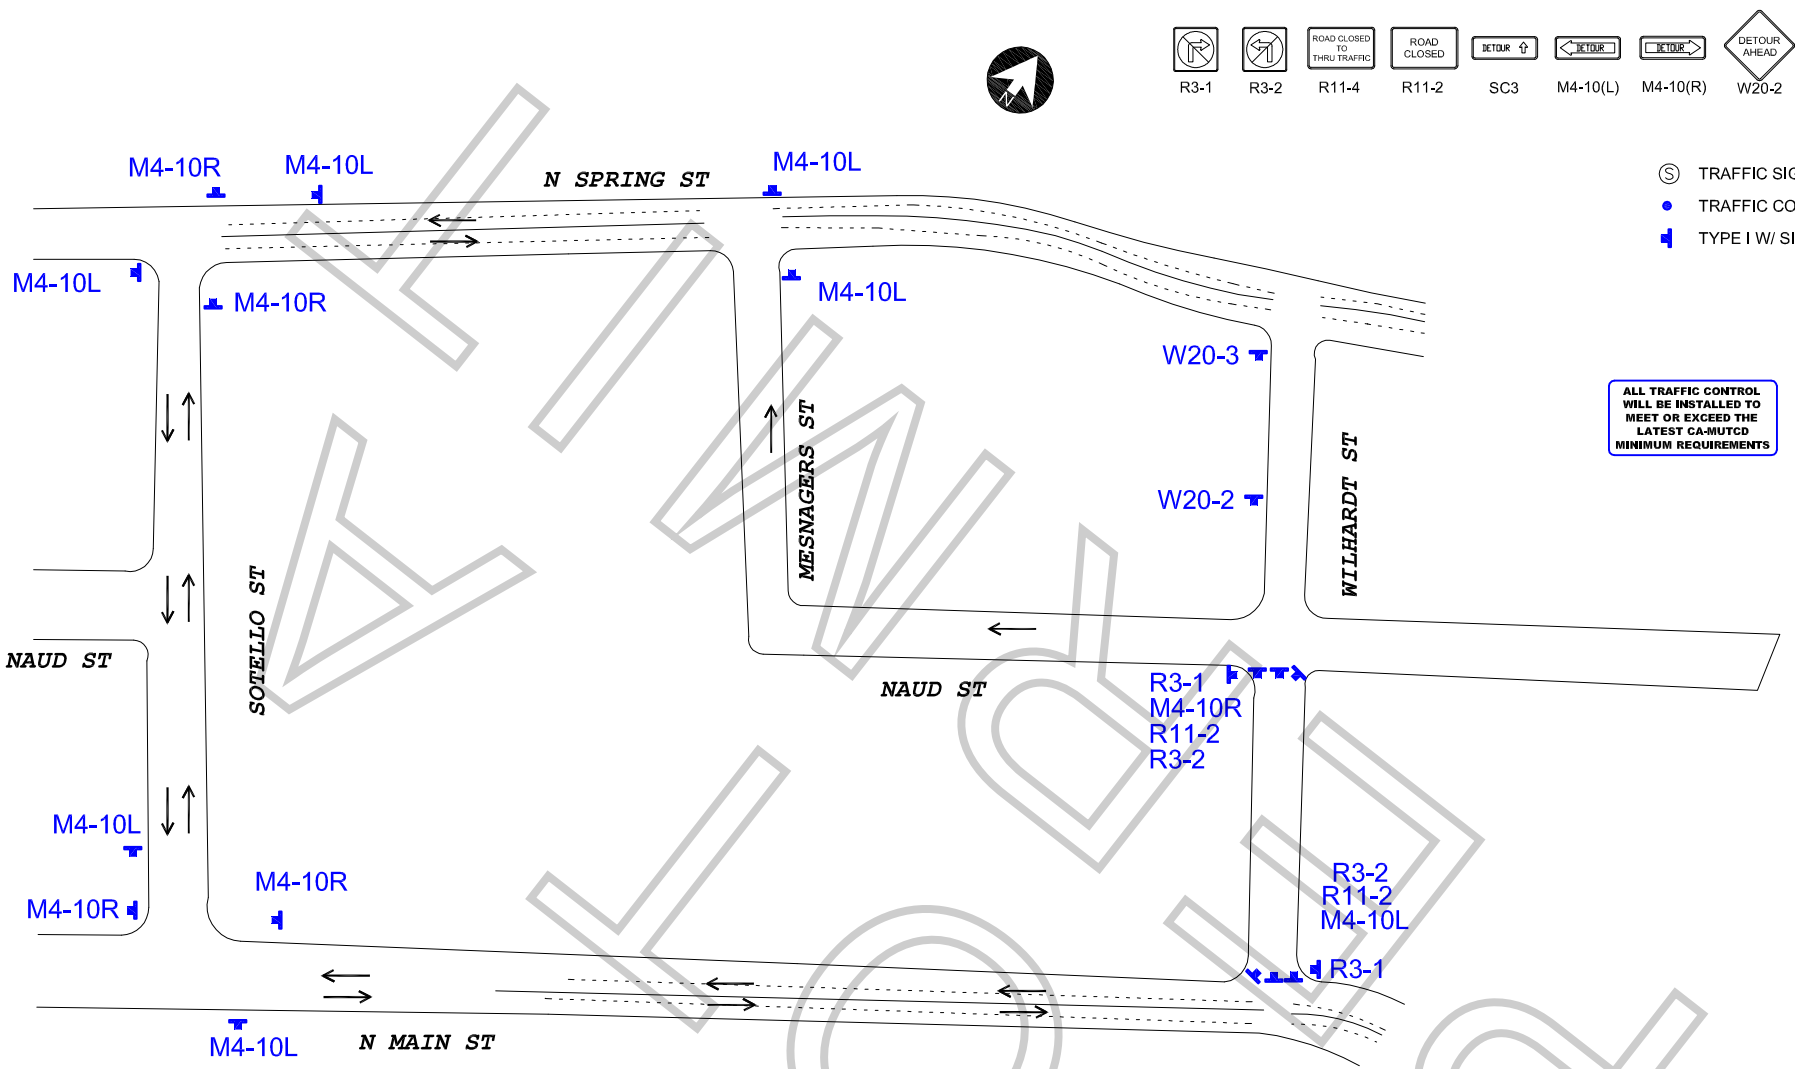

ATWOOD

WORK ZONE TRAFFIC CONTROL PLAN
GENERAL NOTES

1. DATE/TIME: 8-20-19 FROM 17:00 HOURS TO 23:59 HOURS.

2. ALL SIGNING, STRIPING, AND TRAFFIC CONTROL DEVICES SHALL CONFORM TO THE (CURRENT) STATE OF CALIFORNIA DEPARTMENT OF TRANSPORTATION (CALTRANS) STANDARD PLANS AND STANDARD SPECIFICATIONS, CALIFORNIA MUTCD, AND ANY ADDENDUMS THERETO, AND AS SHOWN ON THESE PLANS, SYMBOLS AND ABBREVIATIONS USED ARE SHOWN ON CALTRANS STANDARD PLANS.
3. THERE WILL BE NO INTERFERENCE WITH TRAFFIC SIGNALS OR CROSSWALKS.
4. CONES WILL BE 28" MINIMUM HEIGHT AND HAVE REFLECTORIZED SLEEVES FOR NIGHT WORK.
5. POLICE WILL DIRECT TRAFFIC IF NECESSARY.

TCP FOR:	CBS PRODUCTIONS: "NO ACTIVITY"
LOCATION:	WILHARDT CLOSURE MAIN ST TO NAUD ST LOS ANGELES, CALIFORNIA
CONTACT:	KYLE HOLLINGER PH# 310-926-3598 ELISA SMITH OFFICE# 213-763-9000
	JCL TRAFFIC SERVICES (213) 622-9775 C31-CA Lic # 805357
DATE / REVISIONS	DRAFTER: MARIO MENJIVAR SCALE: N.T.S. FILM LA: ML